
WILLOW CREEK COMMUNITY CENTER

1200 Willow Lane, Example Township | Fictional training project WC-26-014

A101

DEMONSTRATION ISSUE

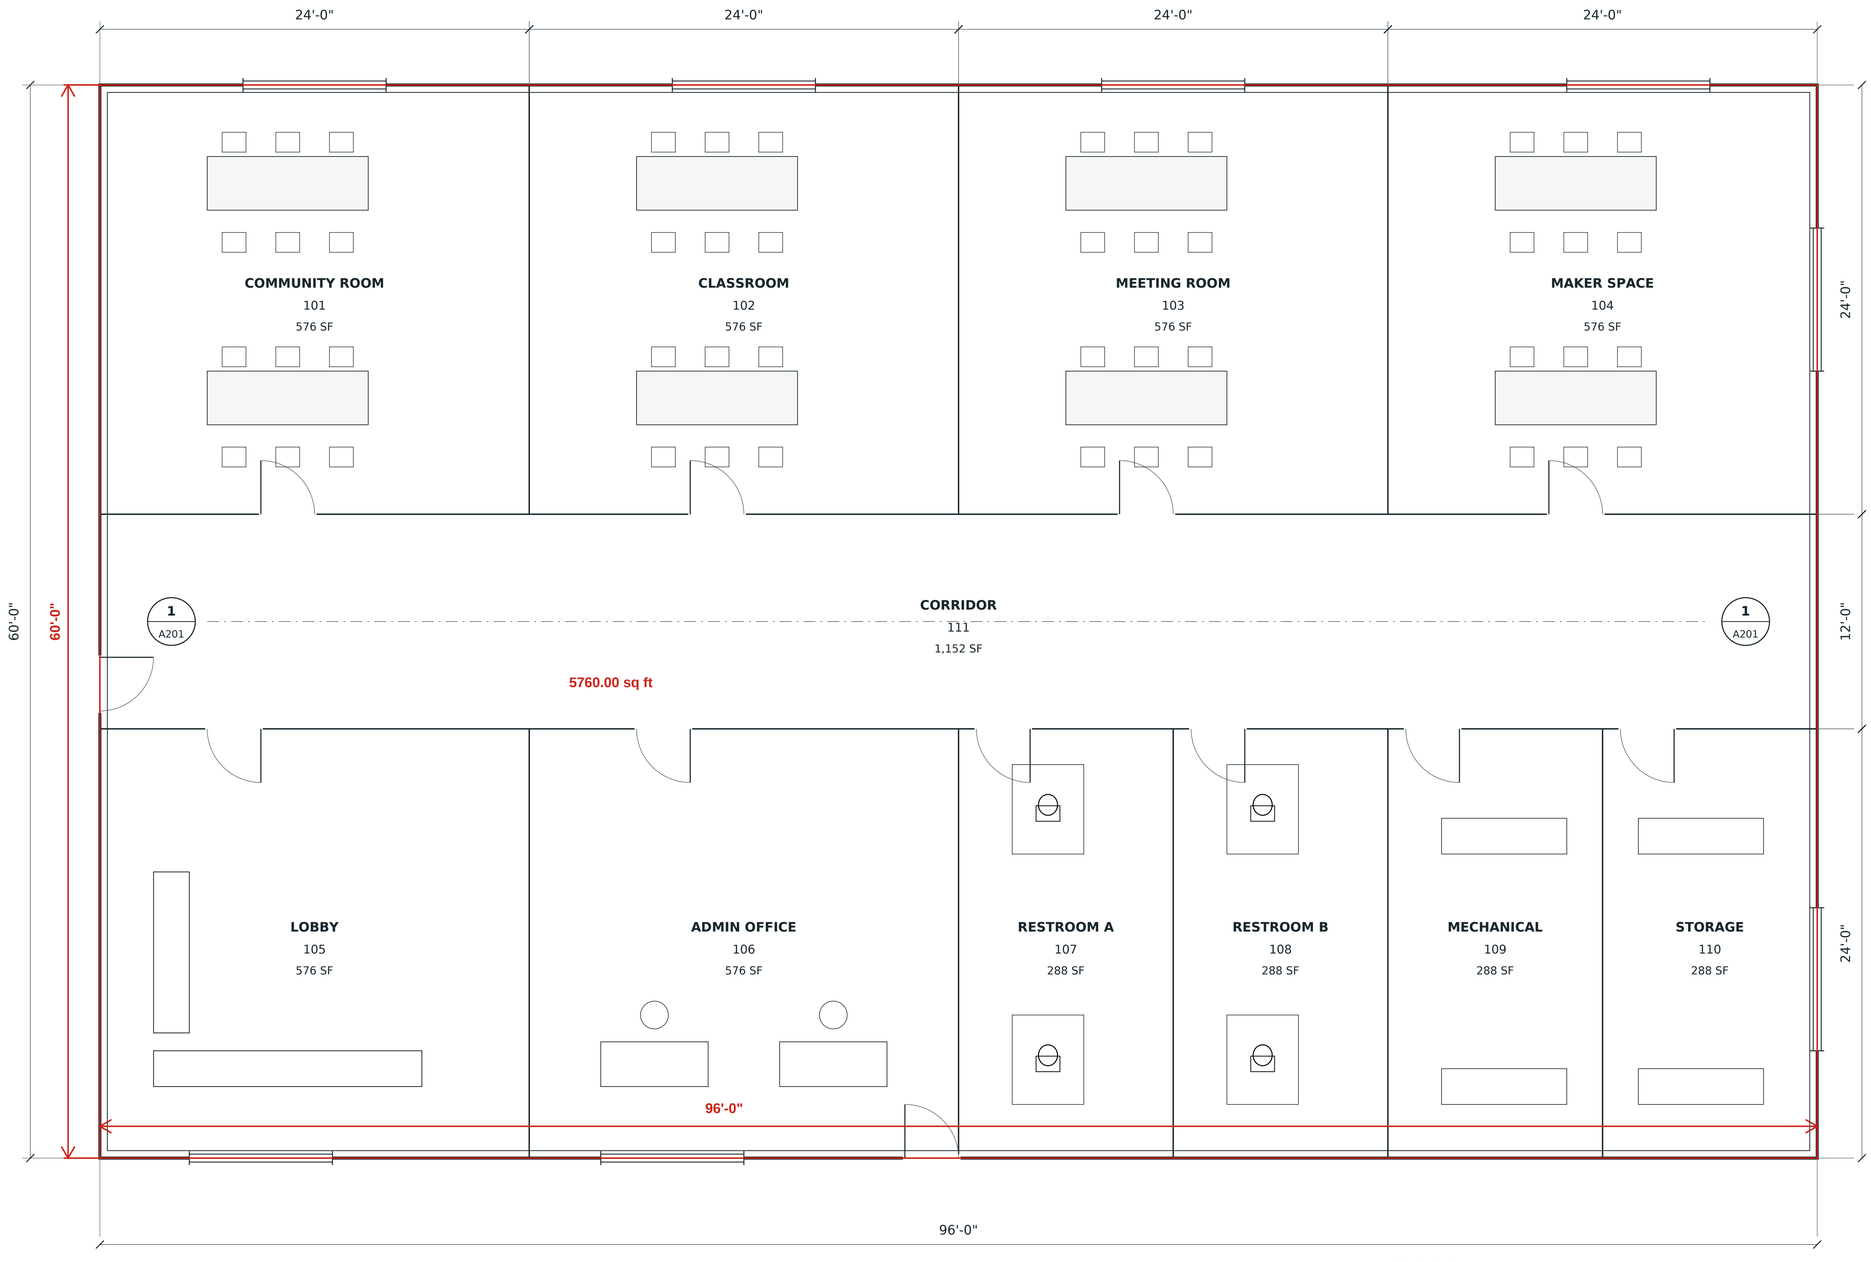

N

GENERAL NOTES

1. All dimensions reference exterior face or partition centerline.
2. Overall building footprint: 96'-0" x 60'-0".
3. Door symbols show 3'-0" leafs. Furniture is diagrammatic.
4. Refer to A201 for elevations and wall sections.
5. W1 glazing shown schematically. No performance specification implied.

TAG	ASSEMBLY
W1	Exterior wall
P1	Interior partition
D1	3'-0" single leaf
F1	Resilient floor
F2	Porcelain tile

ISSUE INFORMATION

Revision A: baseline issue.

Plan geometry is identical between issues except the documented changes.

GRAPHIC SCALE

0 5 10 15 20 FT

1 GROUND FLOOR PLAN

1/4" = 1'-0" | 1:48

POLYPDF

DRAWING DEMO LIBRARY

PROJECT

WILLOW CREEK

COMMUNITY CENTER

WC-26-014

ONE-STORY / 5,760 SF

DRAWING TITLE

GROUND FLOOR PLAN

DISCIPLINE

ARCHITECTURE

ISSUE RECORD

REVISION A

2026-09-15

Demonstration issue

Drawn: PP / Checked: QA

SHEET DATA

Scale: 1/4" = 1'-0"

Original: 36 x 24 IN

PDF page 1

Units: feet unless noted

USE NOTICE

FICTIONAL PROJECT

DEMONSTRATION ONLY

NOT FOR CONSTRUCTION

No engineering design, code review or permit approval is implied.

A101


REV A

WILLOW CREEK COMMUNITY CENTER

1200 Willow Lane, Example Township | Fictional training project WC-26-014


A201

DEMONSTRATION ISSUE

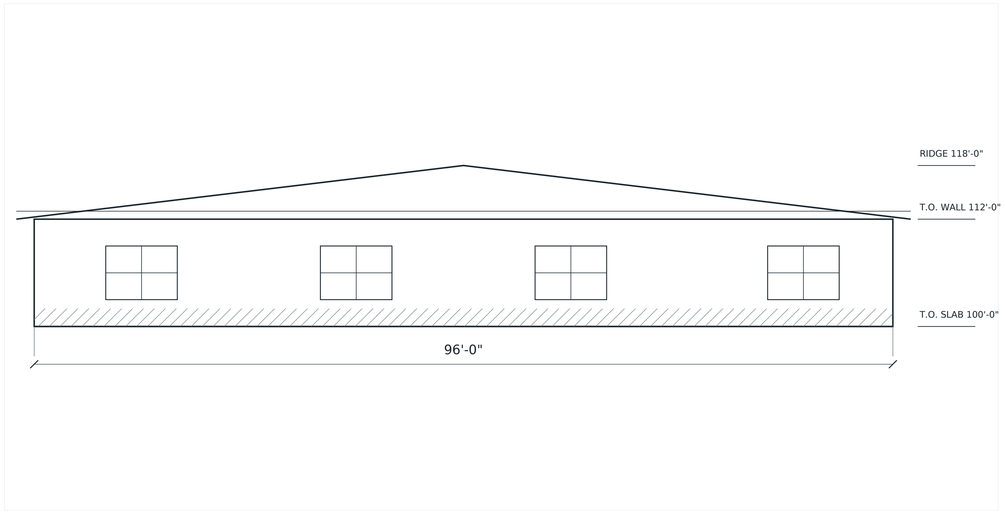


1 NORTH ELEVATION

1/8" = 1'-0"

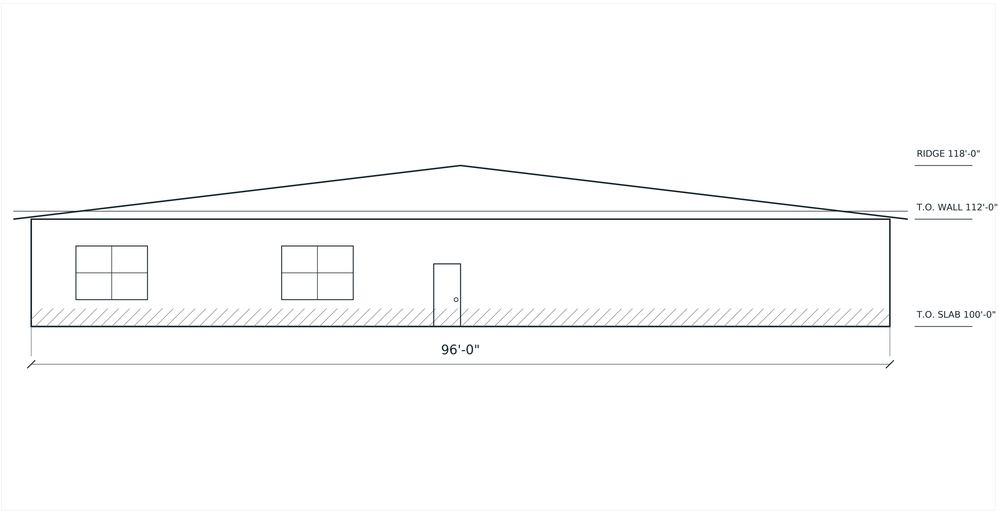

2 SOUTH ELEVATION


1/8" = 1'-0"

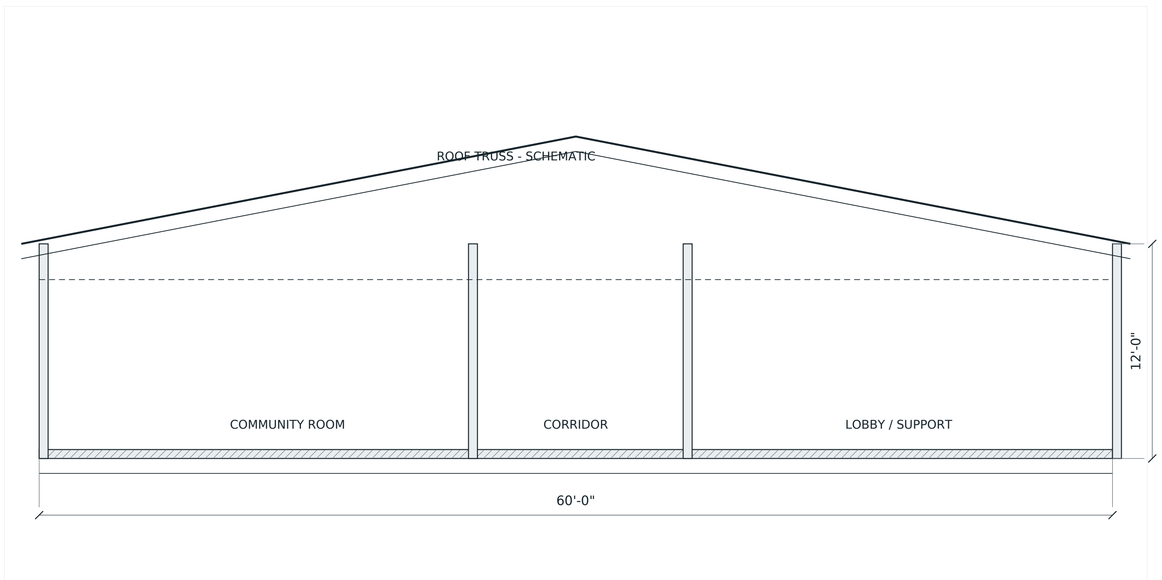

3 TRANSVERSE BUILDING SECTION

1/4" = 1'-0"

ENLARGED DETAIL CALIBRATION: 2'-4" = 252 PT

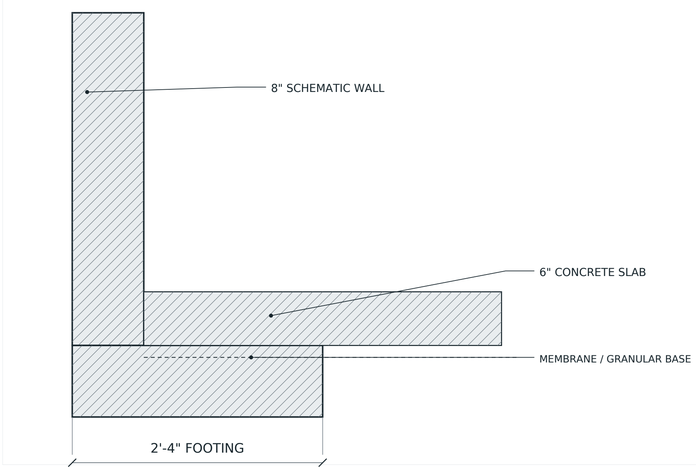

4 WALL / SLAB JUNCTION

1-1/2" = 1'-0"

POLYPDF

DRAWING DEMO LIBRARY

PROJECT

WILLOW CREEK

COMMUNITY CENTER

WC-26-014

ONE-STORY / 5,760 SF

DRAWING TITLE

ELEVATIONS, SECTION & WALL DETAIL

DISCIPLINE

ARCHITECTURE

ISSUE RECORD

REVISION A

2026-09-15

Demonstration issue

Drawn: PP / Checked: QA

SHEET DATA

Scale: AS NOTED

Original: 36 x 24 IN

PDF page 2

Units: feet unless noted

USE NOTICE

FICTIONAL PROJECT

DEMONSTRATION ONLY

NOT FOR CONSTRUCTION

No engineering design, code review or permit approval is implied.

A201

REV A

ORIGINAL SYNTHETIC DRAWING | DEMONSTRATION ONLY - NOT FOR CONSTRUCTION