
WILLOW CREEK COMMUNITY CENTER

1200 Willow Lane, Example Township | Fictional training project WC-26-014

I101

DEMONSTRATION ISSUE

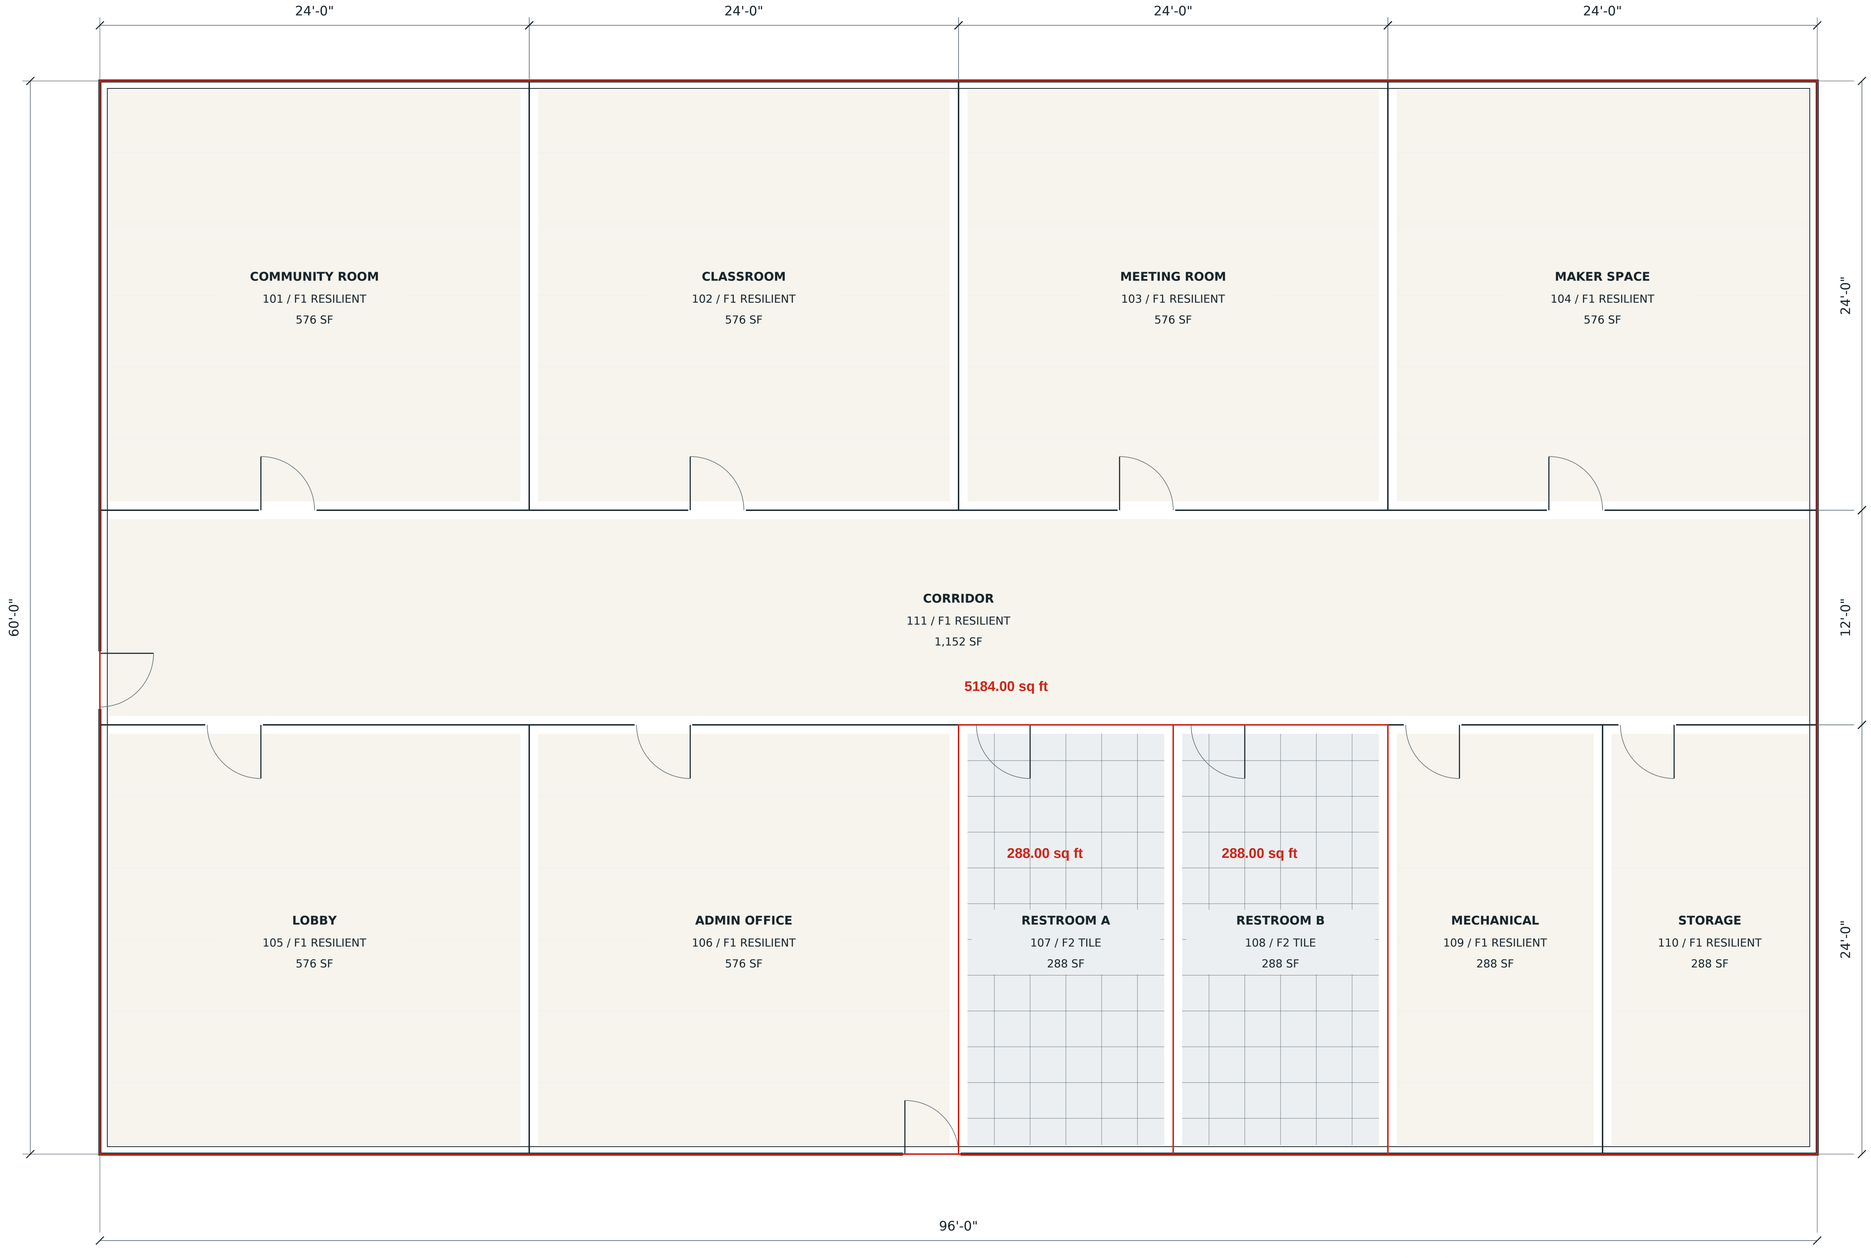

1 FINISH PLAN

1/4" = 1'-0" | 1:48

GRAPHIC SCALE

0 5 10 15 20 FT

FINISH KEY

F1: resilient flooring - all dry rooms and corridor.

F2: porcelain tile - restrooms107 &108.

P1: painted partitions.

Floor pattern is illustrative. Ceiling grid omitted from measured floor areas.

TYPE	AREA	UNIT
F1	5,184	SF
F2	576	SF
TOTAL	5,760	SF

TAKEOFF BASIS

Areas use room dimension boundaries; no wall thickness deductions.

Demo waste allowance: F1 +5%, F2 +10%. These are exercise assumptions.

Tile module2'-0" x2'-0"; nominal72tiles per restroom,144combined.

POLYPDF

DRAWING DEMO LIBRARY

PROJECT

WILLOW CREEK

COMMUNITY CENTER

WC-26-014

ONE-STORY / 5,760 SF

DRAWING TITLE

FLOOR FINISH PLAN

DISCIPLINE

INTERIORS

ISSUE RECORD

REVISION A

2026-09-15

Demonstration issue

Drawn: PP / Checked: QA

SHEET DATA

Scale: 1/4" = 1'-0"

Original: 36 x 24 IN

PDF page 1

Units: feet unless noted

USE NOTICE

FICTIONAL PROJECT

DEMONSTRATION ONLY


NOT FOR CONSTRUCTION

No engineering design, code review or permit approval is implied.

I101

REV A

ORIGINAL SYNTHETIC DRAWING | DEMONSTRATION ONLY - NOT FOR CONSTRUCTION

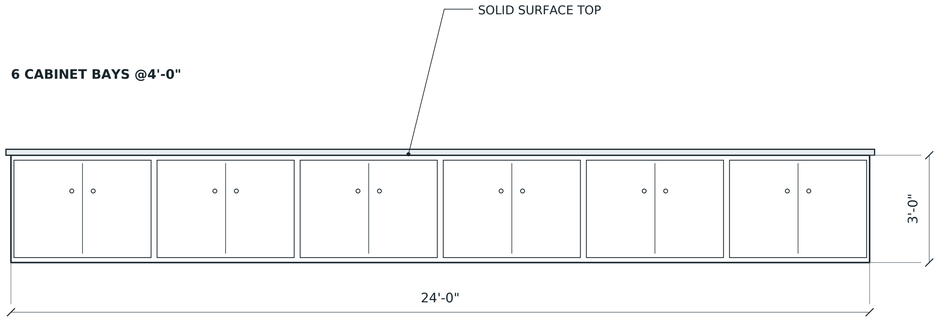


TAG	DESCRIPTION	QUANTITY
CW1	Base cabinet4ft	6EA
CT1	Countertop24x2.5ft	60SF
PL1	Toe kick	24LF

INTERIOR NOTES

1. Casework dimensions are exact for the demo.
2. Finish selections are fictional.
3. Quantity exercises ignore openings/hardware deductions.
4. Detail scales differ from plan scale. Use Scale Regions before measuring.


1 RECEPTION CASEWORK ELEVATION

1/2" = 1'-0"

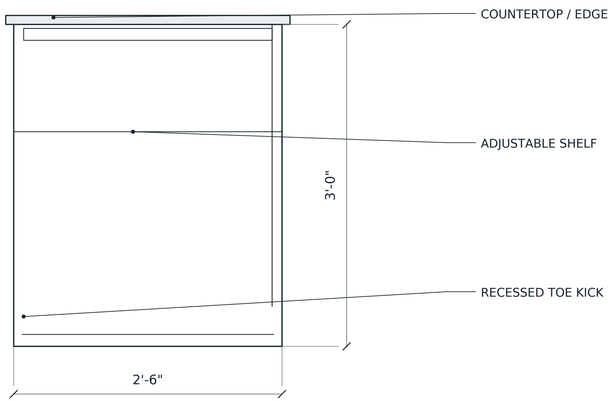

2 CASEWORK SECTION

1-1/2" = 1'-0"

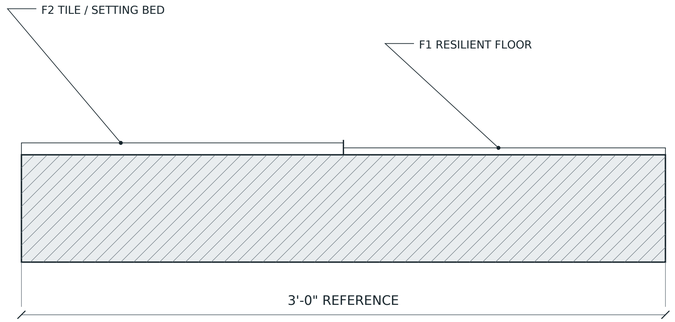

DETAIL3: 3FT =648PT. USE A SEPARATE SCALE REGION.

3 TILE FINISH TRANSITION

3" = 1'-0"

POLYPDF

DRAWING DEMO LIBRARY

PROJECT

WILLOW CREEK

COMMUNITY CENTER

WC-26-014

ONE-STORY / 5,760 SF

DRAWING TITLE

CASEWORK ELEVATION & INTERIOR DETAILS

DISCIPLINE

INTERIORS

ISSUE RECORD

REVISION A

2026-09-15

Demonstration issue

Drawn: PP / Checked: QA

SHEET DATA

Scale: AS NOTED

Original: 36 x 24 IN

PDF page 2

Units: feet unless noted

USE NOTICE

FICTIONAL PROJECT

DEMONSTRATION ONLY

NOT FOR CONSTRUCTION

No engineering design, code review or permit approval is implied.

I501

REV A